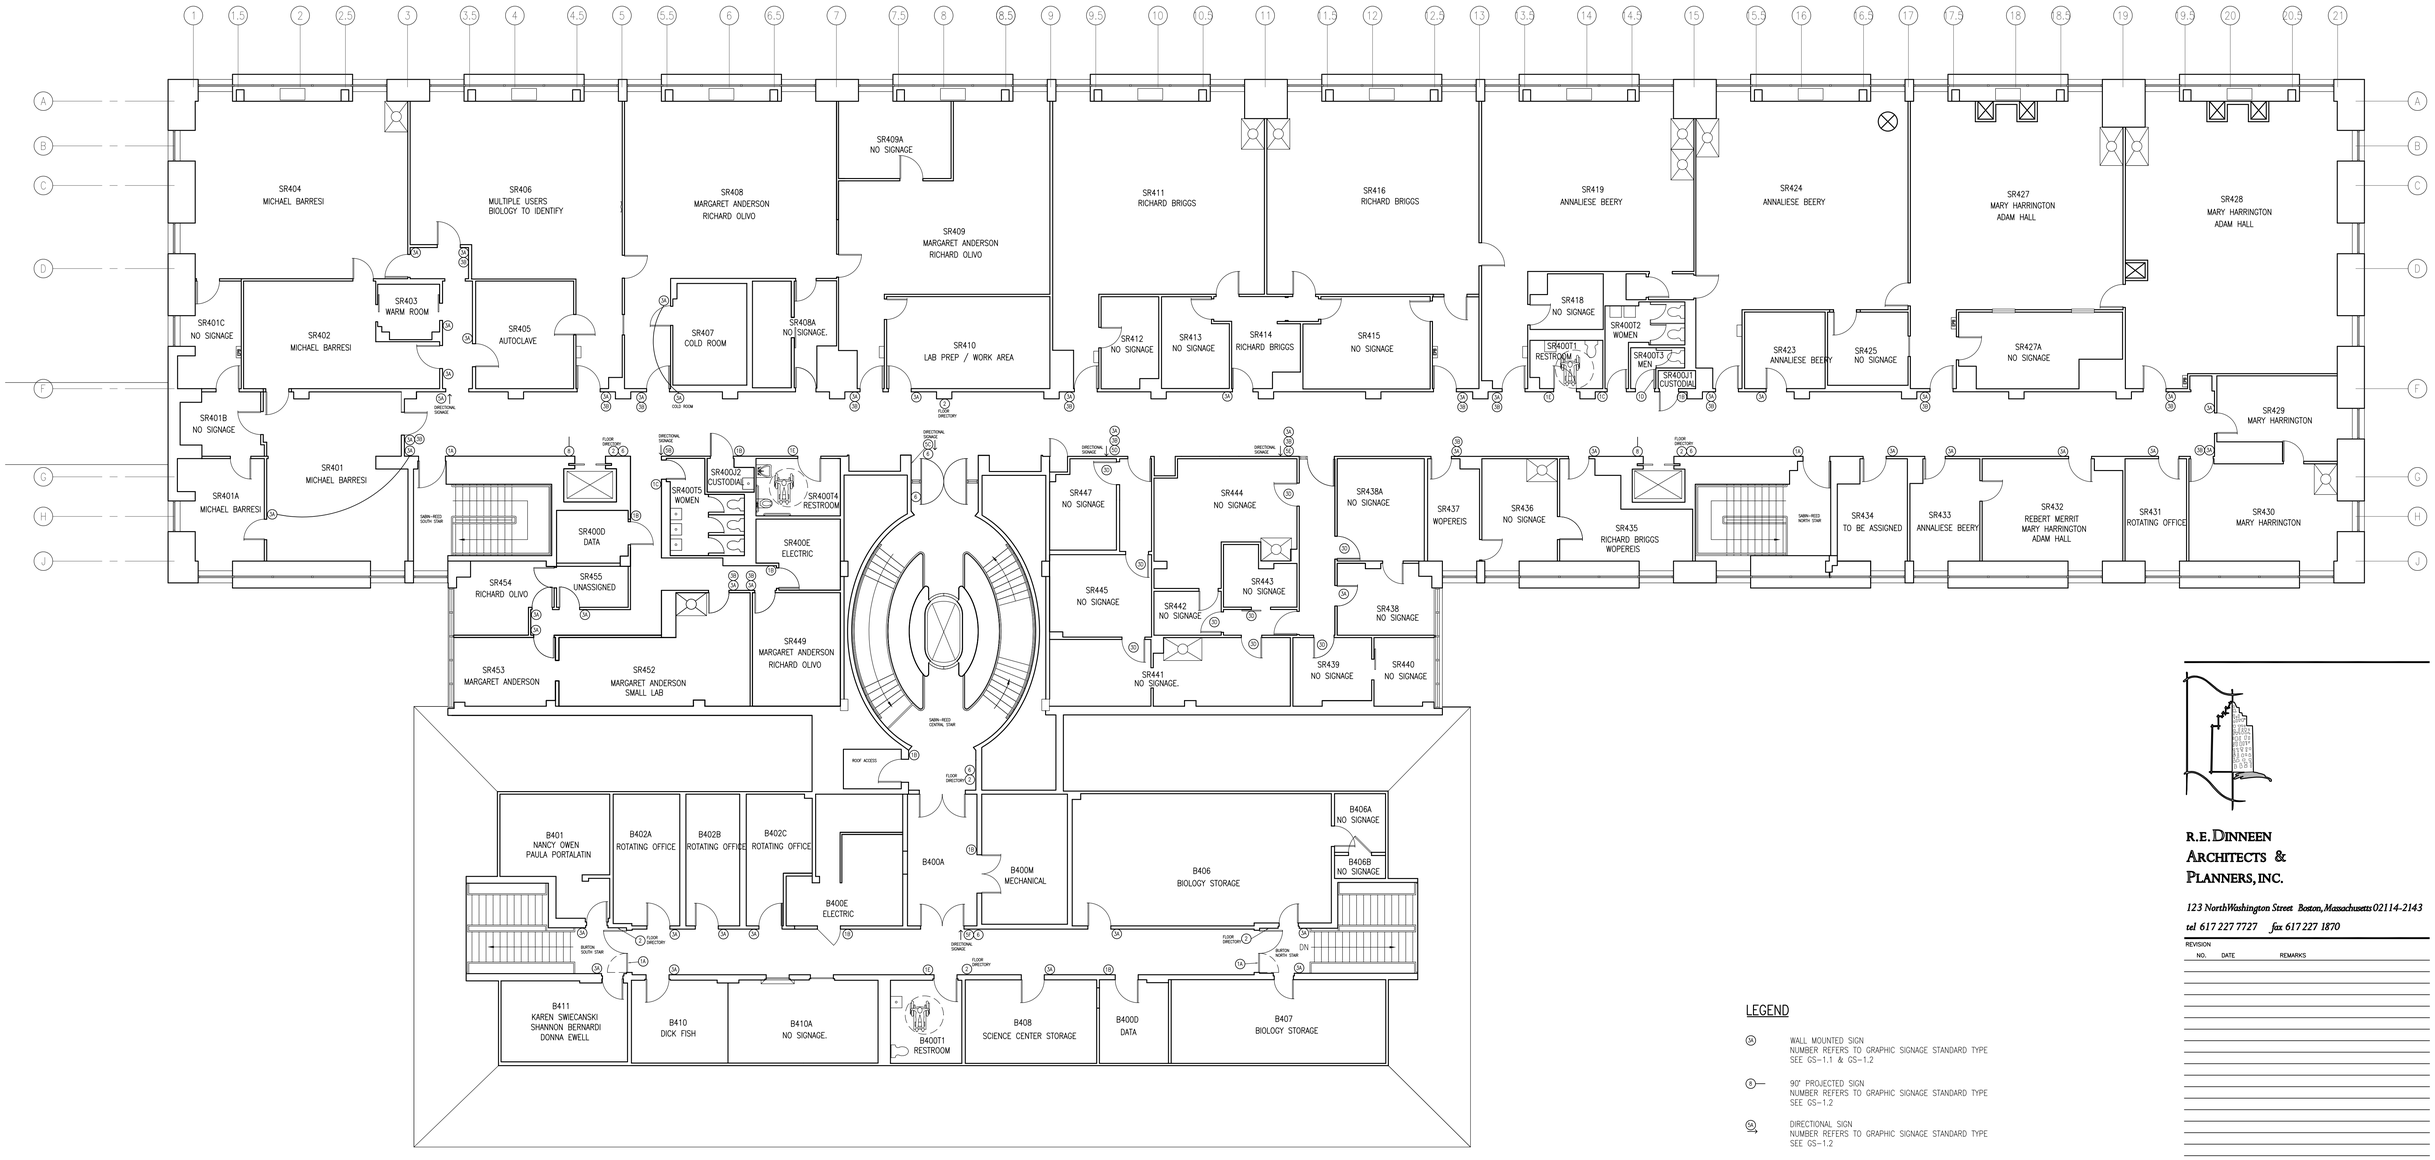

1 FOURTH FLOOR PLAN
SCALE: 1/8"=1'-0"

LEGEND

SN WALL MOUNTED SIGN
NUMBER REFERS TO GRAPHIC SIGNAGE STANDARD TYPE
SEE GS-1.1 & GS-1.2

B— 90° PROJECTED SIGN
NUMBER REFERS TO GRAPHIC SIGNAGE STANDARD TYPE
SEE GS-1.2

SN DIRECTIONAL SIGN
NUMBER REFERS TO GRAPHIC SIGNAGE STANDARD TYPE
SEE GS-1.2

R.E. DINNEEN
ARCHITECTS &
PLANNERS, INC.

123 North Washington Street Boston, Massachusetts 02114-2143

tel 617 227 7727 fax 617 227 1870

REVISION

NO.	DATE	REMARKS

PROJECT NO. **08202.68**

PROJECT NAME **SMITH COLLEGE CLARK SCIENCE CENTER SABIN–REED & BURTON HALLS**

NORTHAMPTON, MA

SHEET TITLE **FOURTH FLOOR PROGRAM RESTACK ROOM NUMBERS FOR SIGNAGE**

ISSUE DATE : 03 February 2012
APPROVED BY : RED
CHECKED BY : LBI
DRAWN BY : DF
SCALE : AS NOTED

N

THIS DOCUMENT AND THE IDEAS AND DESIGNS INCORPORATED HEREIN AS AN INSTRUMENT OF PROFESSIONAL SERVICE, IS THE PROPERTY OF R.E. DINNEEN ARCHITECTS AND PLANNERS, INC. AND SHALL NOT BE USED, IN WHOLE OR IN PART, FOR ANY OTHER PROJECT WITHOUT THE WRITTEN AUTHORIZATION OF R.E. DINNEEN ARCHITECTS AND PLANNERS, INC.

FL-4

© COPYRIGHT 2012 R.E.D.A.P.

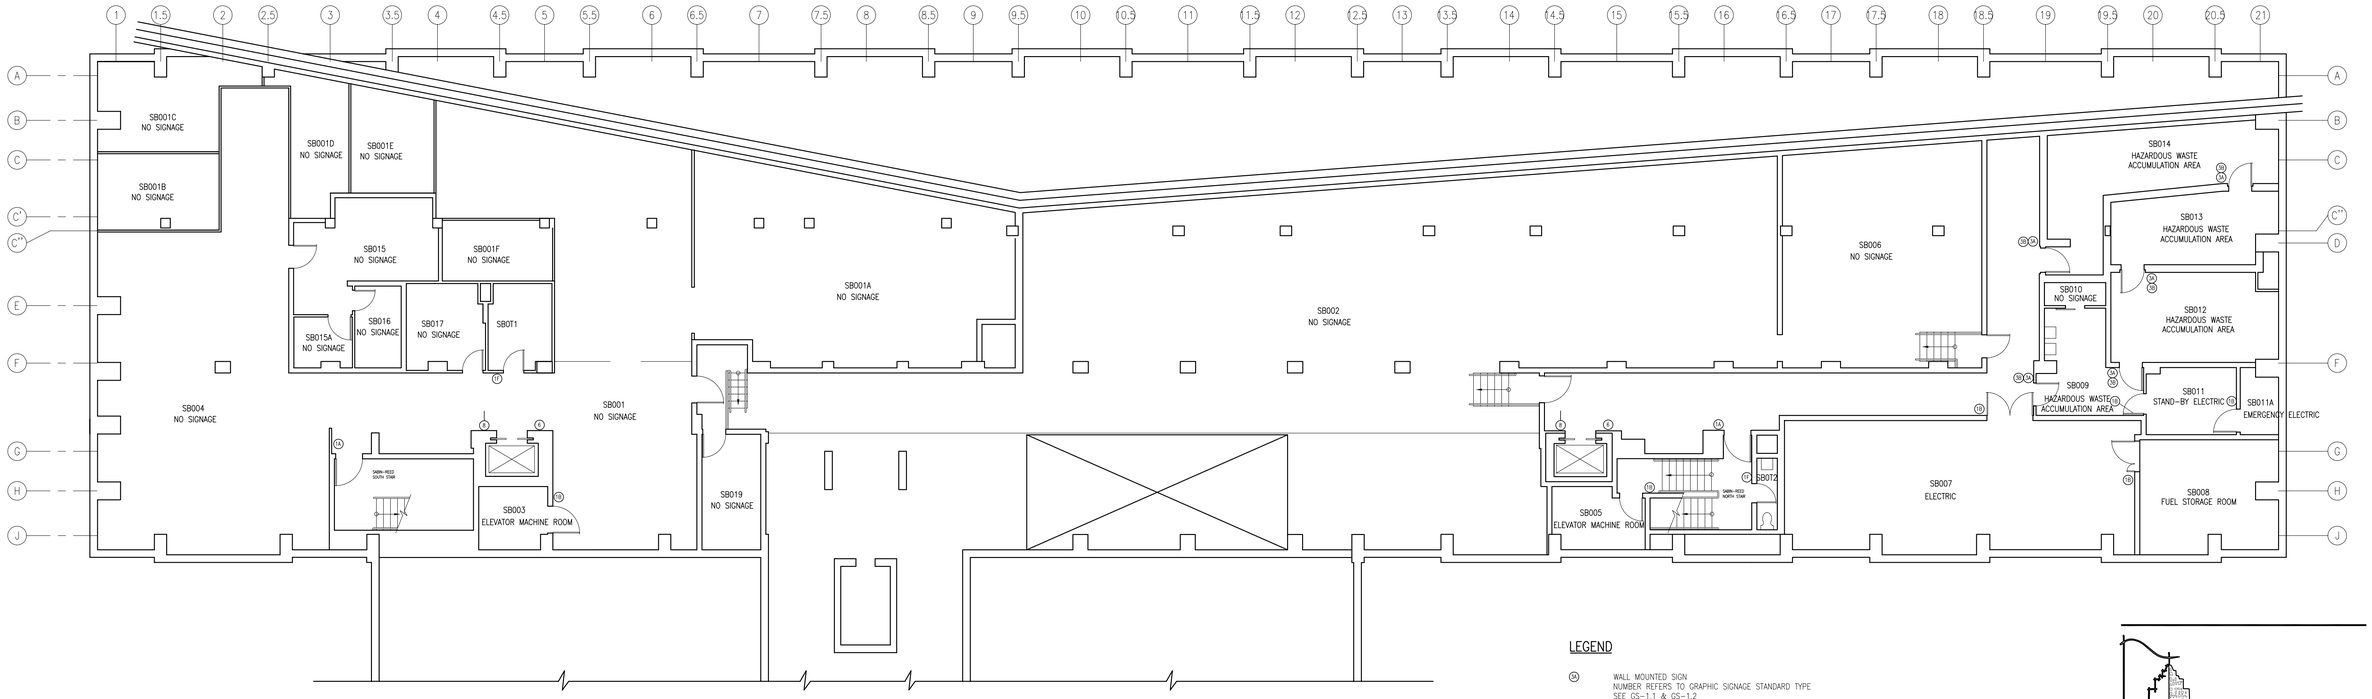

LEGEND

(W) WALL MOUNTED SIGN
NUMBER REFERS TO GRAPHIC SIGNAGE STANDARD TYPE
SEE GS-1.1 & GS-1.2

(P) 90° PROJECTED SIGN
NUMBER REFERS TO GRAPHIC SIGNAGE STANDARD TYPE
SEE GS-1.2

(D) DIRECTIONAL SIGN
NUMBER REFERS TO GRAPHIC SIGNAGE STANDARD TYPE
SEE GS-1.2

1 SUB-BASEMENT FLOOR PLAN
SCALE: 1/8"=1'-0"

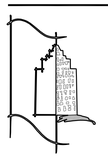

R.E. DINNEEN
ARCHITECTS &
PLANNERS, INC.

123 North Washington Street Boston, Massachusetts 02114-2143
tel 617 227 7727 fax 617 227 1870

REVISION

NO.	DATE	REMARKS

PROJECT NO. **08202.68**

PROJECT NAME **SMITH COLLEGE
CLARK SCIENCE CENTER
SABIN-REED &
BURTON HALLS**

NORTHAMPTON, MA

SHEET TITLE **SUB-BASEMENT FLOOR
PROGRAM RESTACK
ROOM NUMBERS
FOR SIGNAGE**

ISSUE DATE : 3 February 2012
APPROVED BY : RED
CHECKED BY : LBI
DRAWN BY : DF
SCALE : AS NOTED

N

THIS DOCUMENT AND THE IDEAS AND DESIGNS INCORPORATED HEREIN AS AN INSTRUMENT OF PROFESSIONAL SERVICE IS THE PROPERTY OF R.E. DINNEEN ARCHITECTS AND PLANNERS, INC. AND SHALL NOT BE USED, IN WHOLE OR IN PART, FOR ANY OTHER PROJECT WITHOUT THE WRITTEN AUTHORIZATION OF R.E. DINNEEN ARCHITECTS AND PLANNERS, INC.

FL-SB

©COPYRIGHT 2012 R.E.D.A.P.

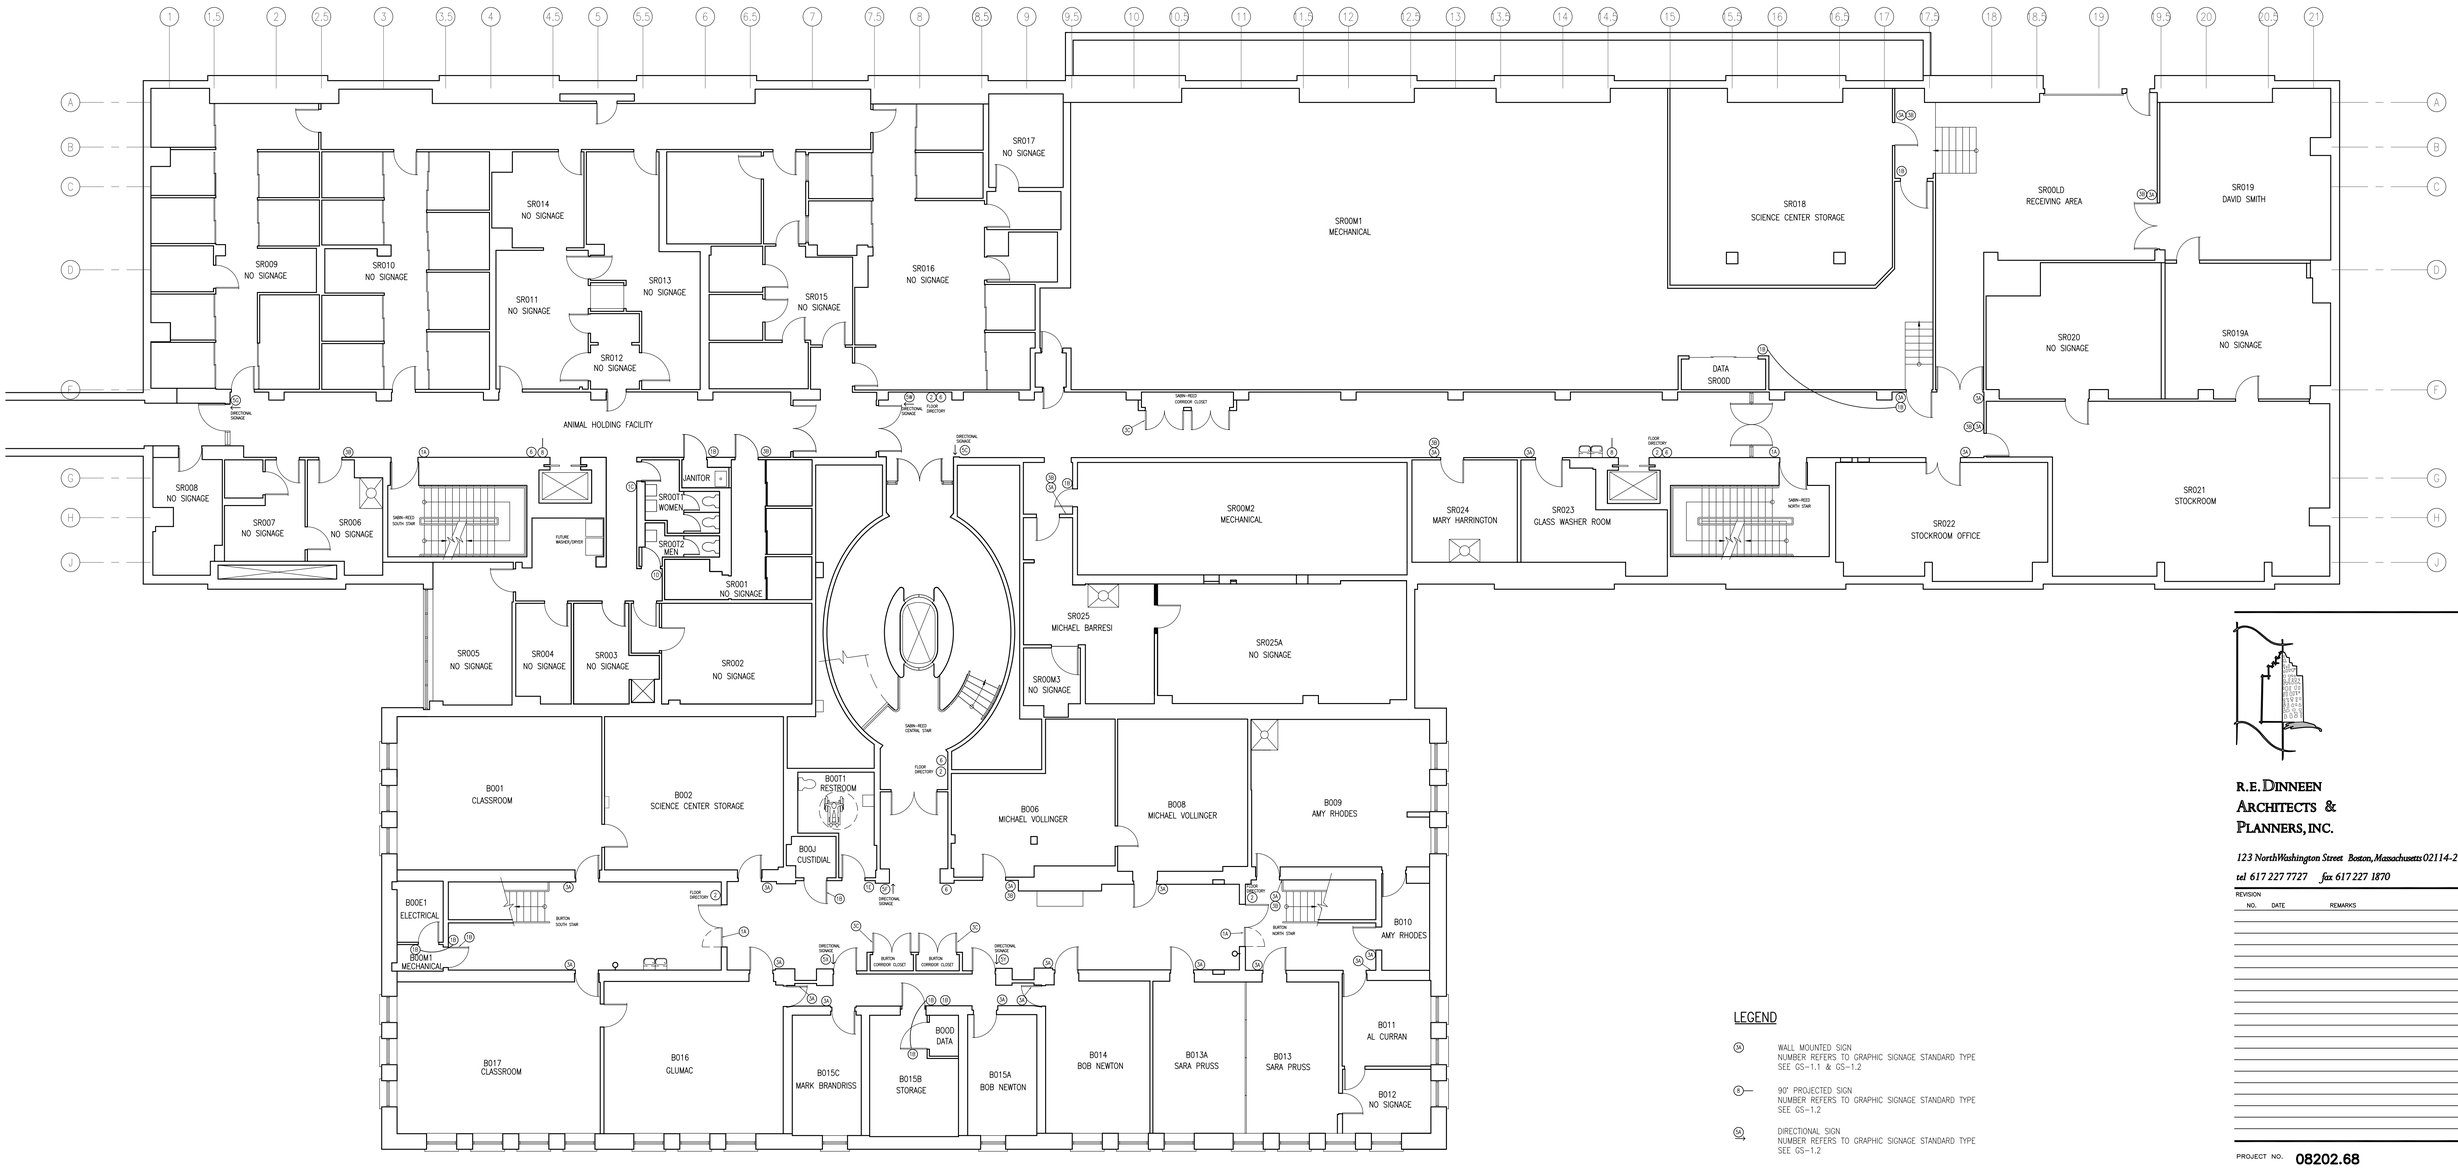

1 BASEMENT FLOOR PLAN
SCALE: 1/8"=1'-0"

LEGEND

(SA)	WALL MOUNTED SIGN NUMBER REFERS TO GRAPHIC SIGNAGE STANDARD TYPE SEE GS-1.1 & GS-1.2
(S)—	90° PROJECTED SIGN NUMBER REFERS TO GRAPHIC SIGNAGE STANDARD TYPE SEE GS-1.2
(SA)→	DIRECTIONAL SIGN NUMBER REFERS TO GRAPHIC SIGNAGE STANDARD TYPE SEE GS-1.2

R.E. DINNEEN
ARCHITECTS &
PLANNERS, INC.

123 NorthWashington Street Boston, Massachusetts 02114-2143
tel 617 227 7727 fax 617 227 1870

REVISION

NO.	DATE	REMARKS

PROJECT NO. **08202.68**

PROJECT NAME **SMITH COLLEGE CLARK SCIENCE CENTER SABIN–REED & BURTON HALLS**

NORTHAMPTON, MA

SHEET TITLE **BASEMENT FLOOR PROGRAM RESTACK ROOM NUMBERS FOR SIGNAGE**

ISSUE DATE : 03 February 2012
APPROVED BY : RED
CHECKED BY : LBI
DRAWN BY : DF
SCALE : AS NOTED

N

THIS DOCUMENT AND THE IDEAS AND DESIGNS INCORPORATED HEREIN AS AN INSTRUMENT OF PROFESSIONAL SERVICE, IS THE PROPERTY OF R.E. DINNEEN ARCHITECTS AND PLANNERS, INC. AND SHALL NOT BE USED, IN WHOLE OR IN PART, FOR ANY OTHER PROJECT WITHOUT THE WRITTEN AUTHORIZATION OF R.E. DINNEEN ARCHITECTS AND PLANNERS, INC.

FL-B

© COPYRIGHT 2012 R.E.D.A.P.

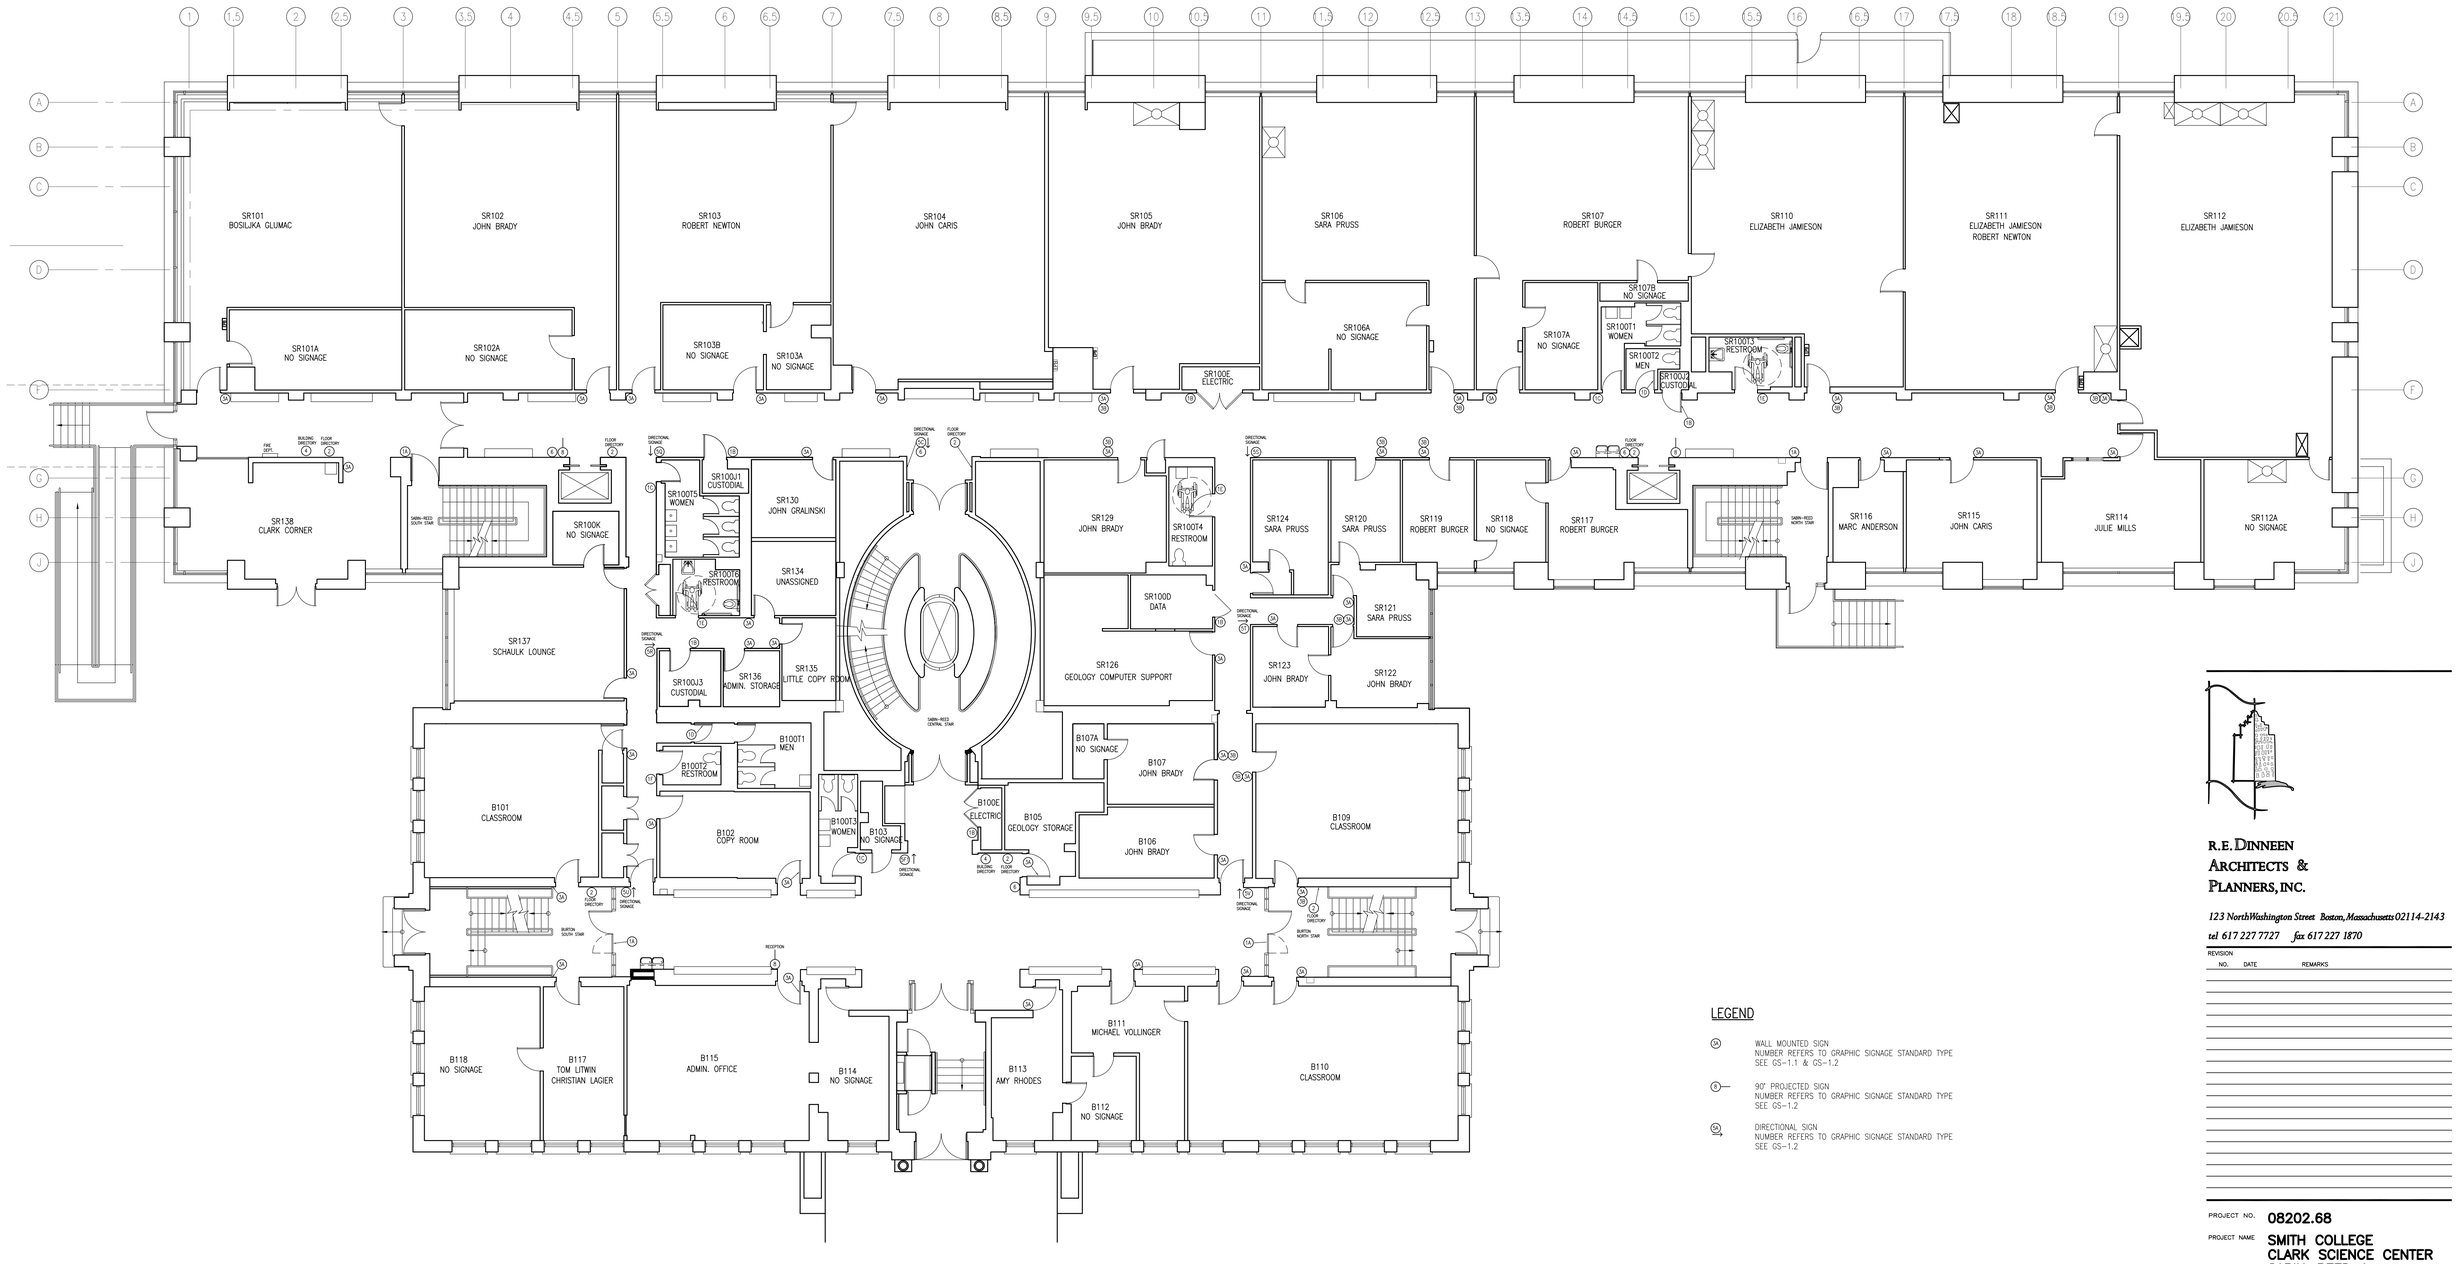

1 FIRST FLOOR PLAN
SCALE: 1/8"=1'-0"

LEGEND

WALL MOUNTED SIGN
NUMBER REFERS TO GRAPHIC SIGNAGE STANDARD TYPE
SEE GS-1.1 & GS-1.2

90° PROJECTED SIGN
NUMBER REFERS TO GRAPHIC SIGNAGE STANDARD TYPE
SEE GS-1.2

DIRECTIONAL SIGN
NUMBER REFERS TO GRAPHIC SIGNAGE STANDARD TYPE
SEE GS-1.2

R.E. DINNEEN
ARCHITECTS &
PLANNERS, INC.

123 North Washington Street Boston, Massachusetts 02114-2143
tel 617 227 7727 fax 617 227 1870

REVISION

NO.	DATE	REMARKS

PROJECT NO. **08202.68**

PROJECT NAME **SMITH COLLEGE
CLARK SCIENCE CENTER
SABIN-REED &
BURTON HALLS**

NORTHAMPTON, MA

SHEET TITLE **FIRST FLOOR
PROGRAM RESTACK
ROOM NUMBERS
FOR SIGNAGE**

ISSUE DATE : 3 February 2012
APPROVED BY : RED
CHECKED BY : LBI
DRAWN BY : DF
SCALE : AS NOTED

N

THIS DOCUMENT AND THE IDEAS AND DESIGNS INCORPORATED HEREIN AS AN INSTRUMENT OF PROFESSIONAL SERVICE, IS THE PROPERTY OF R.E. DINNEEN ARCHITECTS AND PLANNERS, INC. AND SHALL NOT BE USED, IN WHOLE OR IN PART, FOR ANY OTHER PROJECT WITHOUT THE WRITTEN AUTHORIZATION OF R.E. DINNEEN ARCHITECTS AND PLANNERS, INC.

FL-1

©COPYRIGHT 2012 R.E.D.A.P.

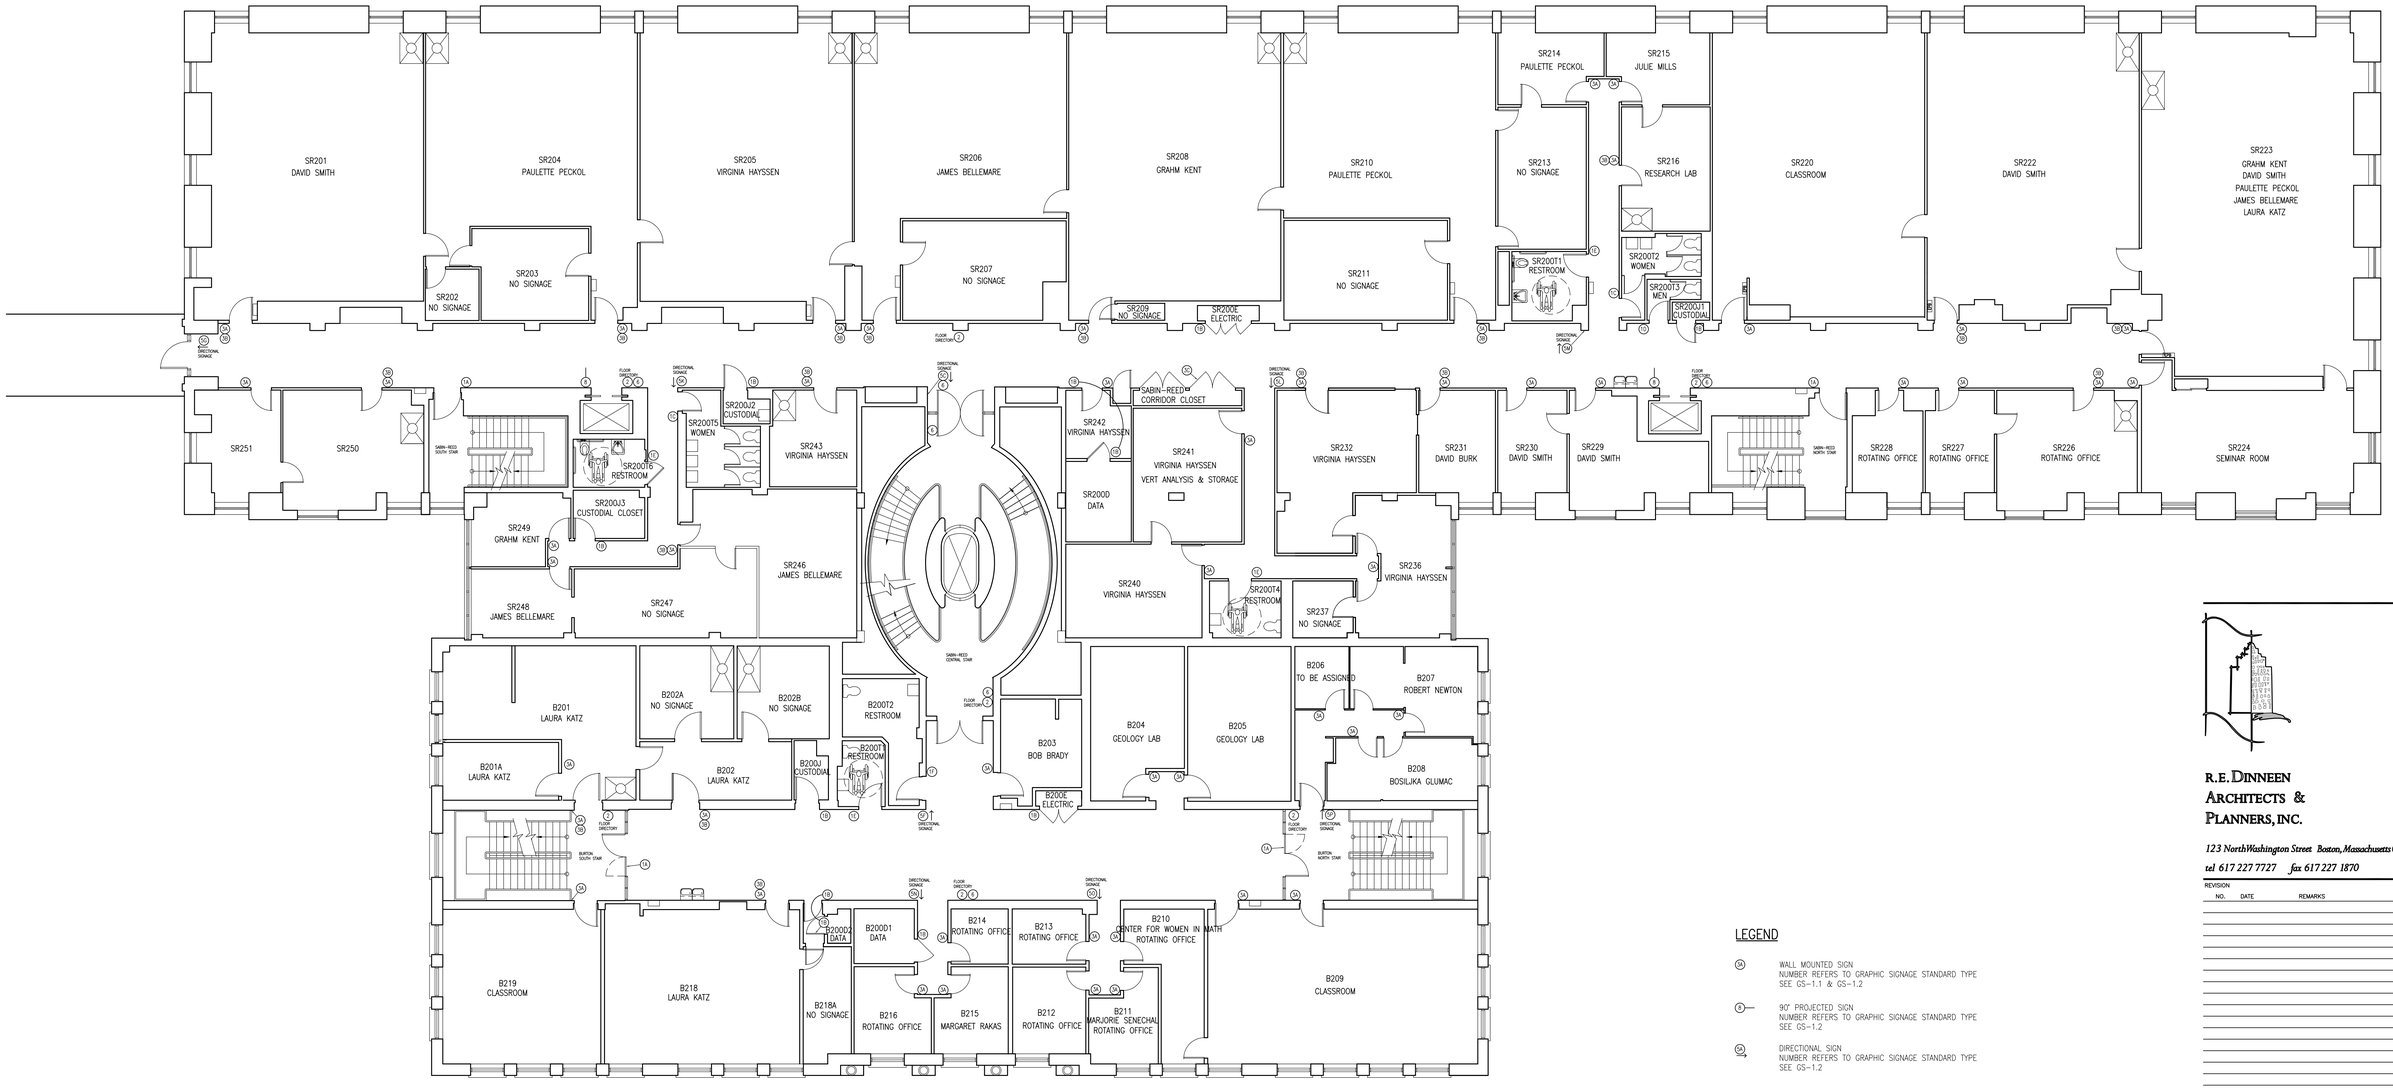

1 SECOND FLOOR PLAN
SCALE: 1/8"=1'-0"

LEGEND

- WALL MOUNTED SIGN
  NUMBER REFERS TO GRAPHIC SIGNAGE STANDARD TYPE
  SEE GS-1.1 & GS-1.2
- 90° PROJECTED SIGN
  NUMBER REFERS TO GRAPHIC SIGNAGE STANDARD TYPE
  SEE GS-1.2
- DIRECTIONAL SIGN
  NUMBER REFERS TO GRAPHIC SIGNAGE STANDARD TYPE
  SEE GS-1.2

R.E. DINNEEN
ARCHITECTS &
PLANNERS, INC.

123 North Washington Street Boston, Massachusetts 02114-2143
tel 617 227 7727 fax 617 227 1870

REVISION

NO.	DATE	REMARKS

PROJECT NO. 08202.68

PROJECT NAME SMITH COLLEGE
CLARK SCIENCE CENTER
SABIN-REED &
BURTON HALLS

NORTHAMPTON, MA

SHEET TITLE SECOND FLOOR
PROGRAM RESTACK
ROOM NUMBERS
FOR SIGNAGE

ISSUE DATE : 3 February 2012
APPROVED BY : RED
CHECKED BY : LBI
DRAWN BY : DF
SCALE : AS NOTED

N

THIS DOCUMENT AND THE IDEAS AND DESIGNS INCORPORATED HEREIN AS AN INSTRUMENT OF PROFESSIONAL SERVICE, IS THE PROPERTY OF R.E. DINNEEN ARCHITECTS AND PLANNERS, INC. AND SHALL NOT BE USED, IN WHOLE OR IN PART, FOR ANY OTHER PROJECT WITHOUT THE WRITTEN AUTHORIZATION OF R.E. DINNEEN ARCHITECTS AND PLANNERS, INC.

FL-2

©COPYRIGHT 2012 R.E.D.A.P.

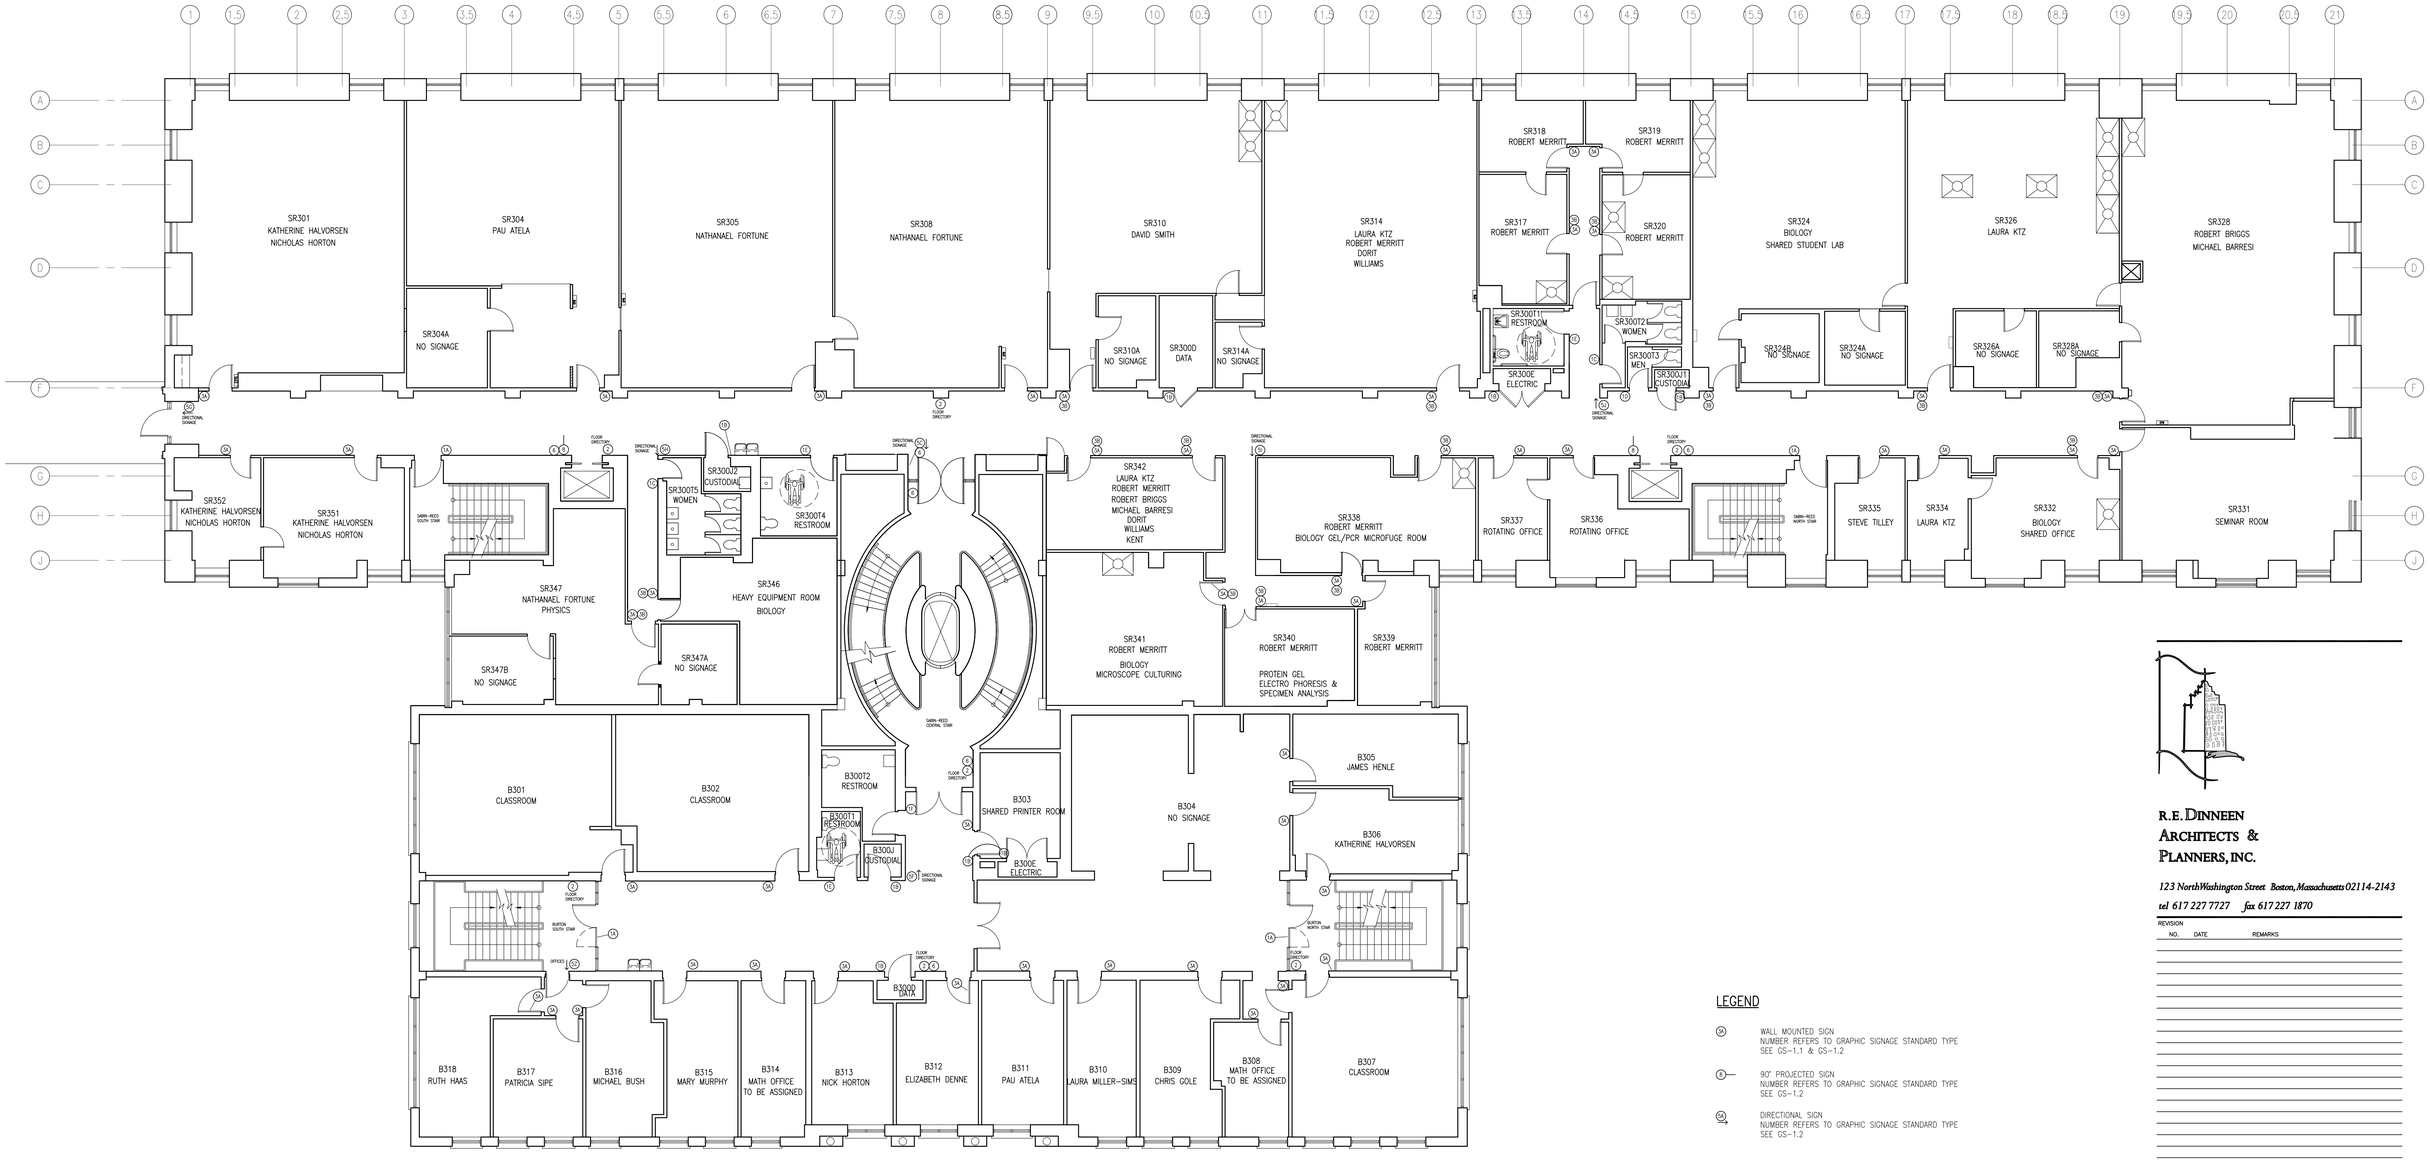

1 THIRD FLOOR PLAN
SCALE: 1/8"=1'-0"

LEGEND

(SA)	WALL MOUNTED SIGN NUMBER REFERS TO GRAPHIC SIGNAGE STANDARD TYPE SEE GS-1.1 & GS-1.2
(S)—	90° PROJECTED SIGN NUMBER REFERS TO GRAPHIC SIGNAGE STANDARD TYPE SEE GS-1.2
(SD)	DIRECTIONAL SIGN NUMBER REFERS TO GRAPHIC SIGNAGE STANDARD TYPE SEE GS-1.2

R.E. DINNEEN
ARCHITECTS &
PLANNERS, INC.

123 North Washington Street Boston, Massachusetts 02114-2143
tel 617 227 7727 fax 617 227 1870

REVISION

NO.	DATE	REMARKS

PROJECT NO. **08202.68**

PROJECT NAME **SMITH COLLEGE CLARK SCIENCE CENTER SABIN-REED & BURTON HALLS**

NORTHAMPTON, MA

SHEET TITLE **THIRD FLOOR PROGRAM RESTACK ROOM NUMBERS FOR SIGNAGE**

ISSUE DATE : 3 February 2012
APPROVED BY : RED
CHECKED BY : LBI
DRAWN BY : DF
SCALE : AS NOTED

N

THIS DOCUMENT AND THE IDEAS AND DESIGNS INCORPORATED HEREIN AS AN INSTRUMENT OF PROFESSIONAL SERVICE, IS THE PROPERTY OF R.E. DINNEEN ARCHITECTS AND PLANNERS, INC. AND SHALL NOT BE USED, IN WHOLE OR IN PART, FOR ANY OTHER PROJECT WITHOUT THE WRITTEN AUTHORIZATION OF R.E. DINNEEN ARCHITECTS AND PLANNERS, INC.

FL-3

© COPYRIGHT 2012 R.E.D.A.P.